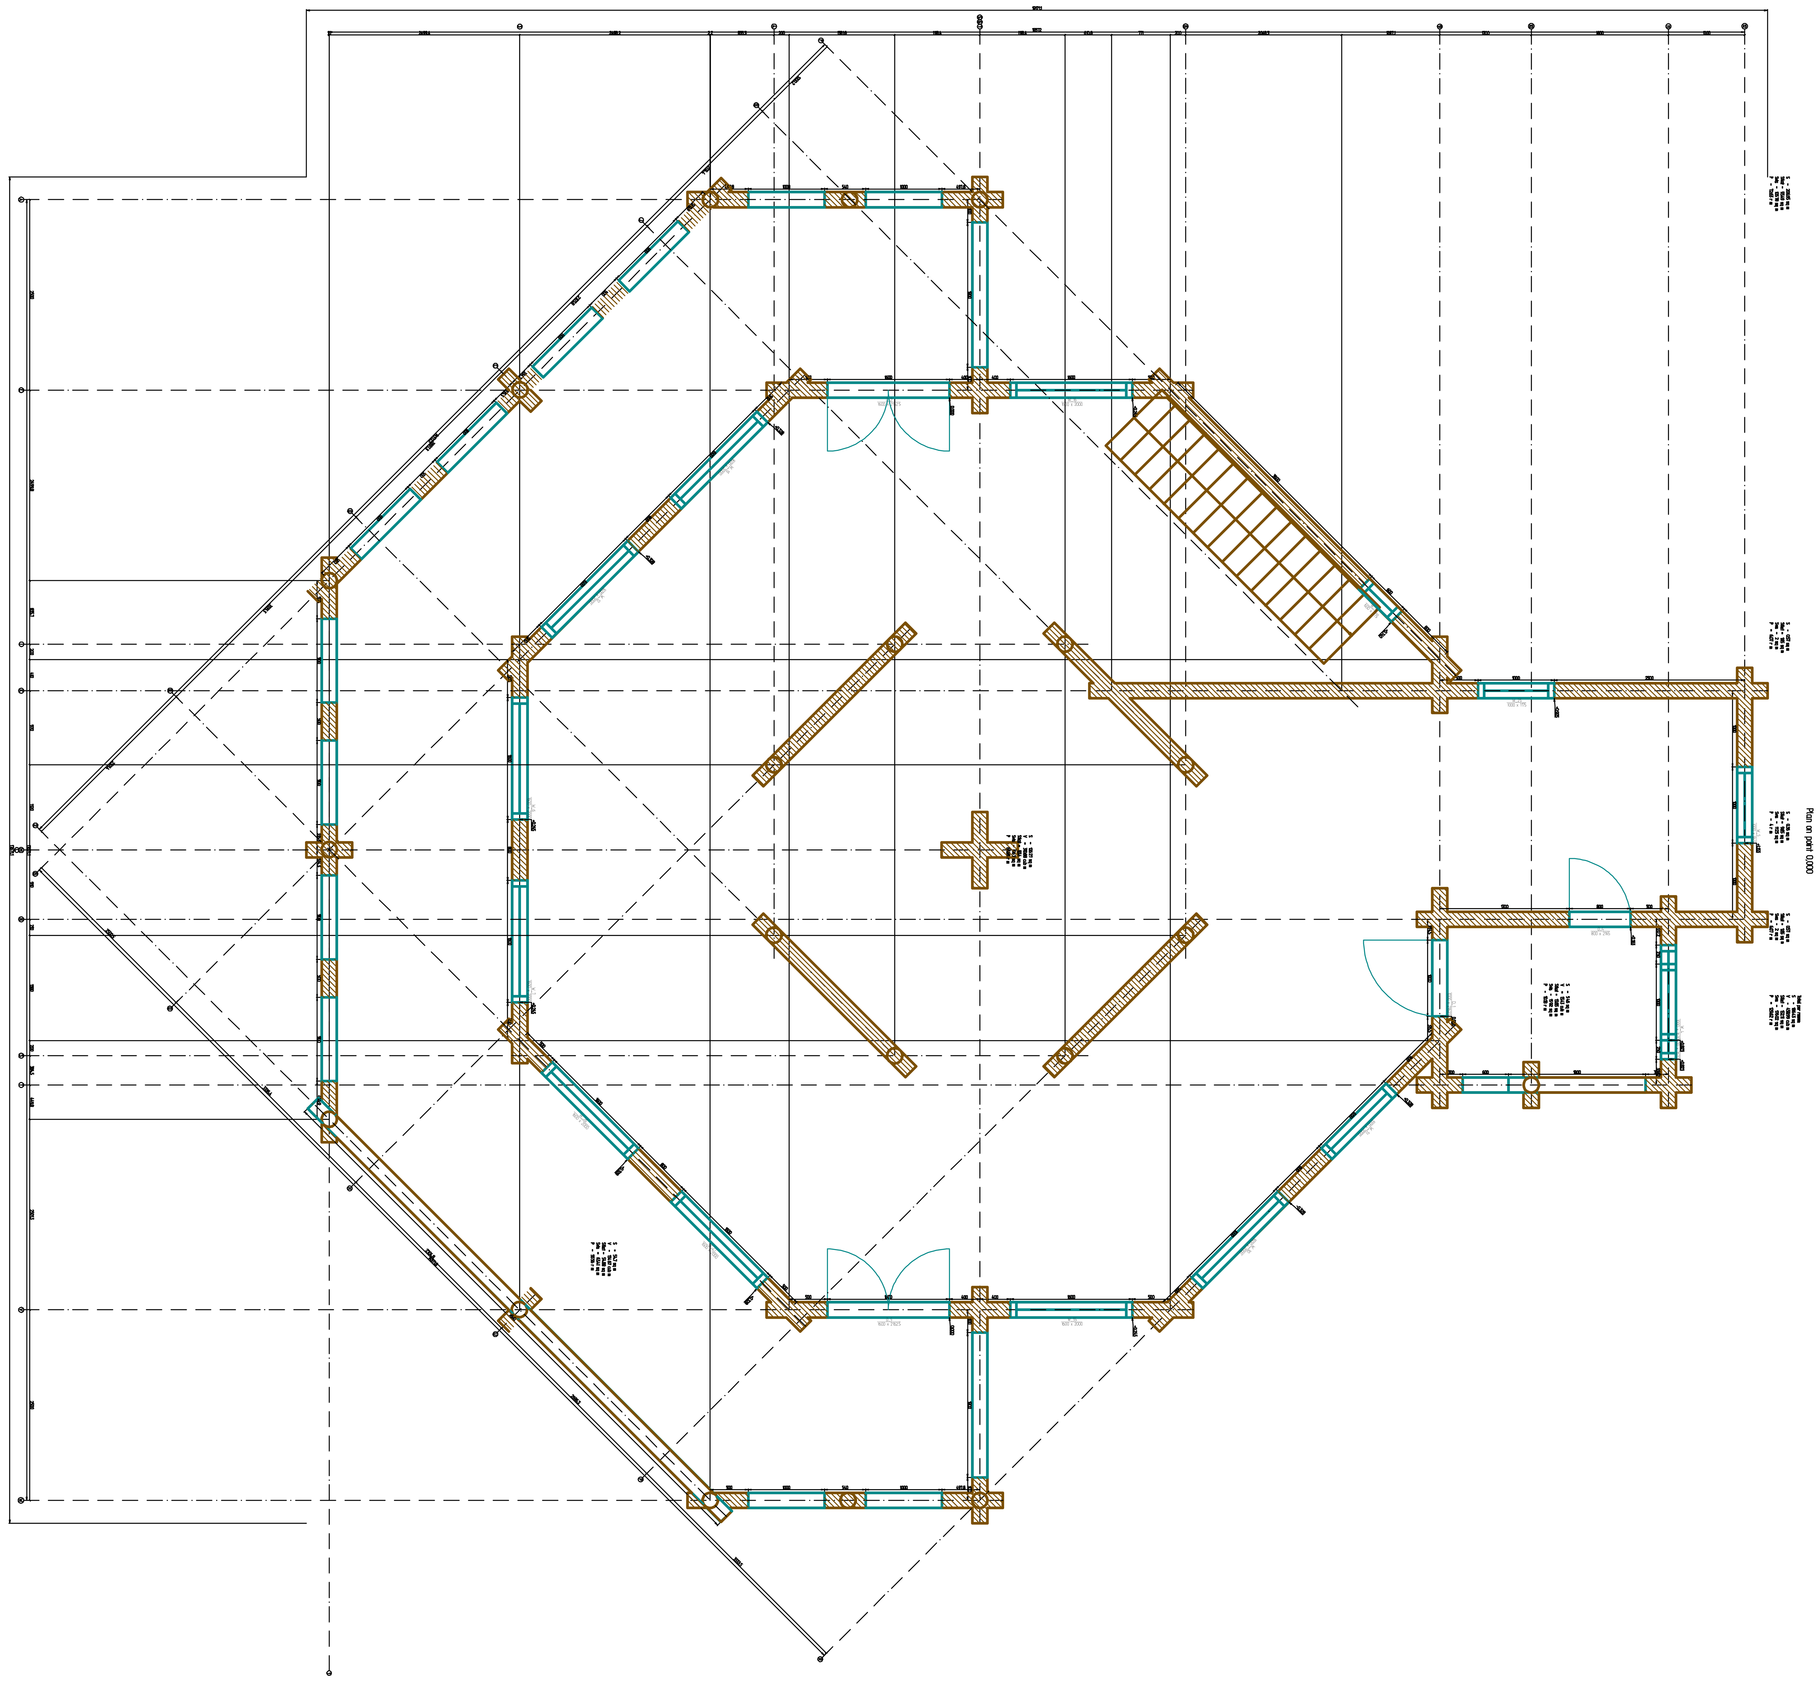
Plan on joint 0.000

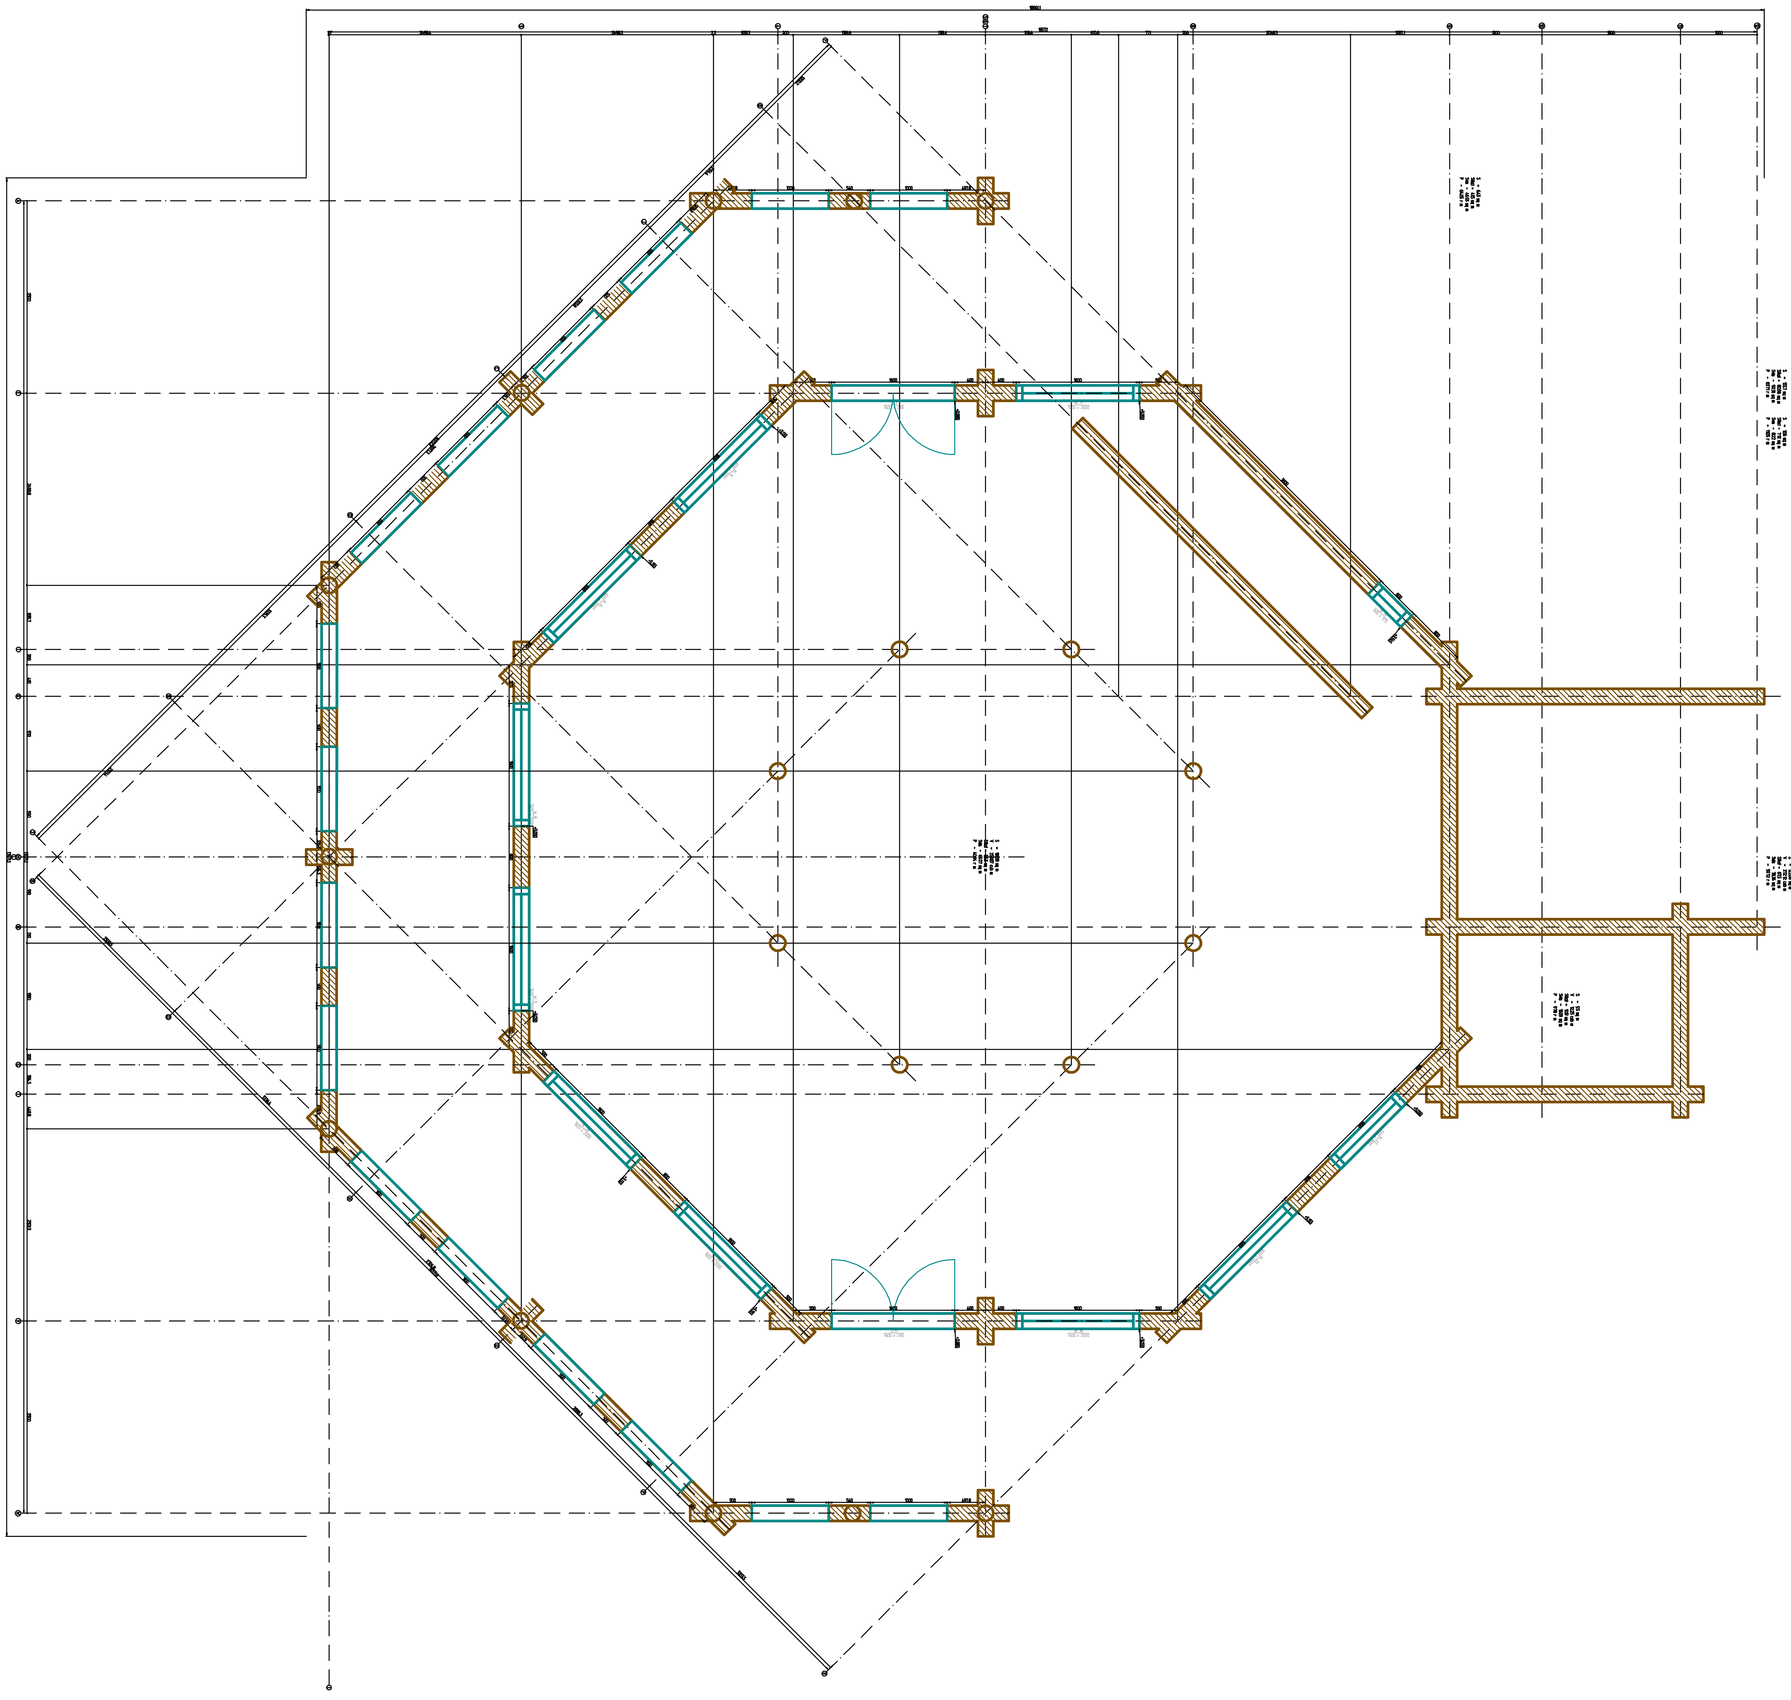
Plan on part 2/380